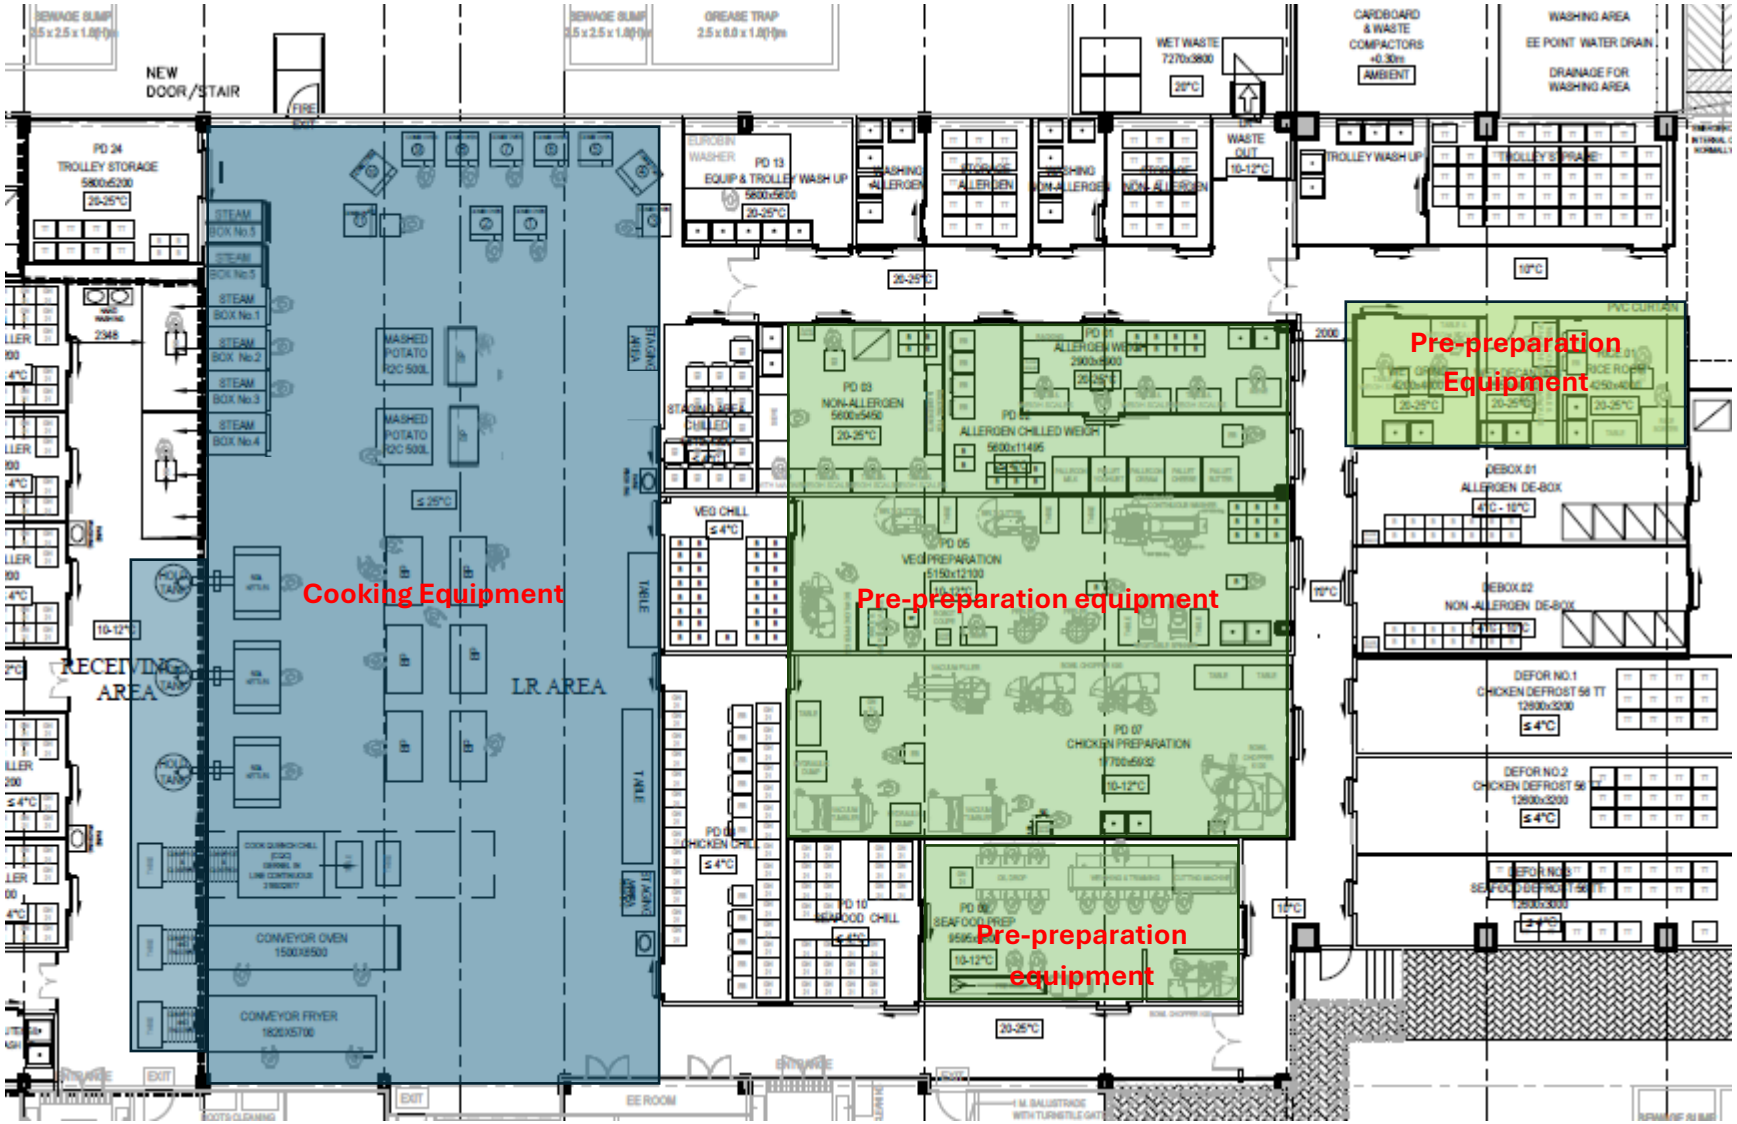LAYOUT KITCHEN AREA